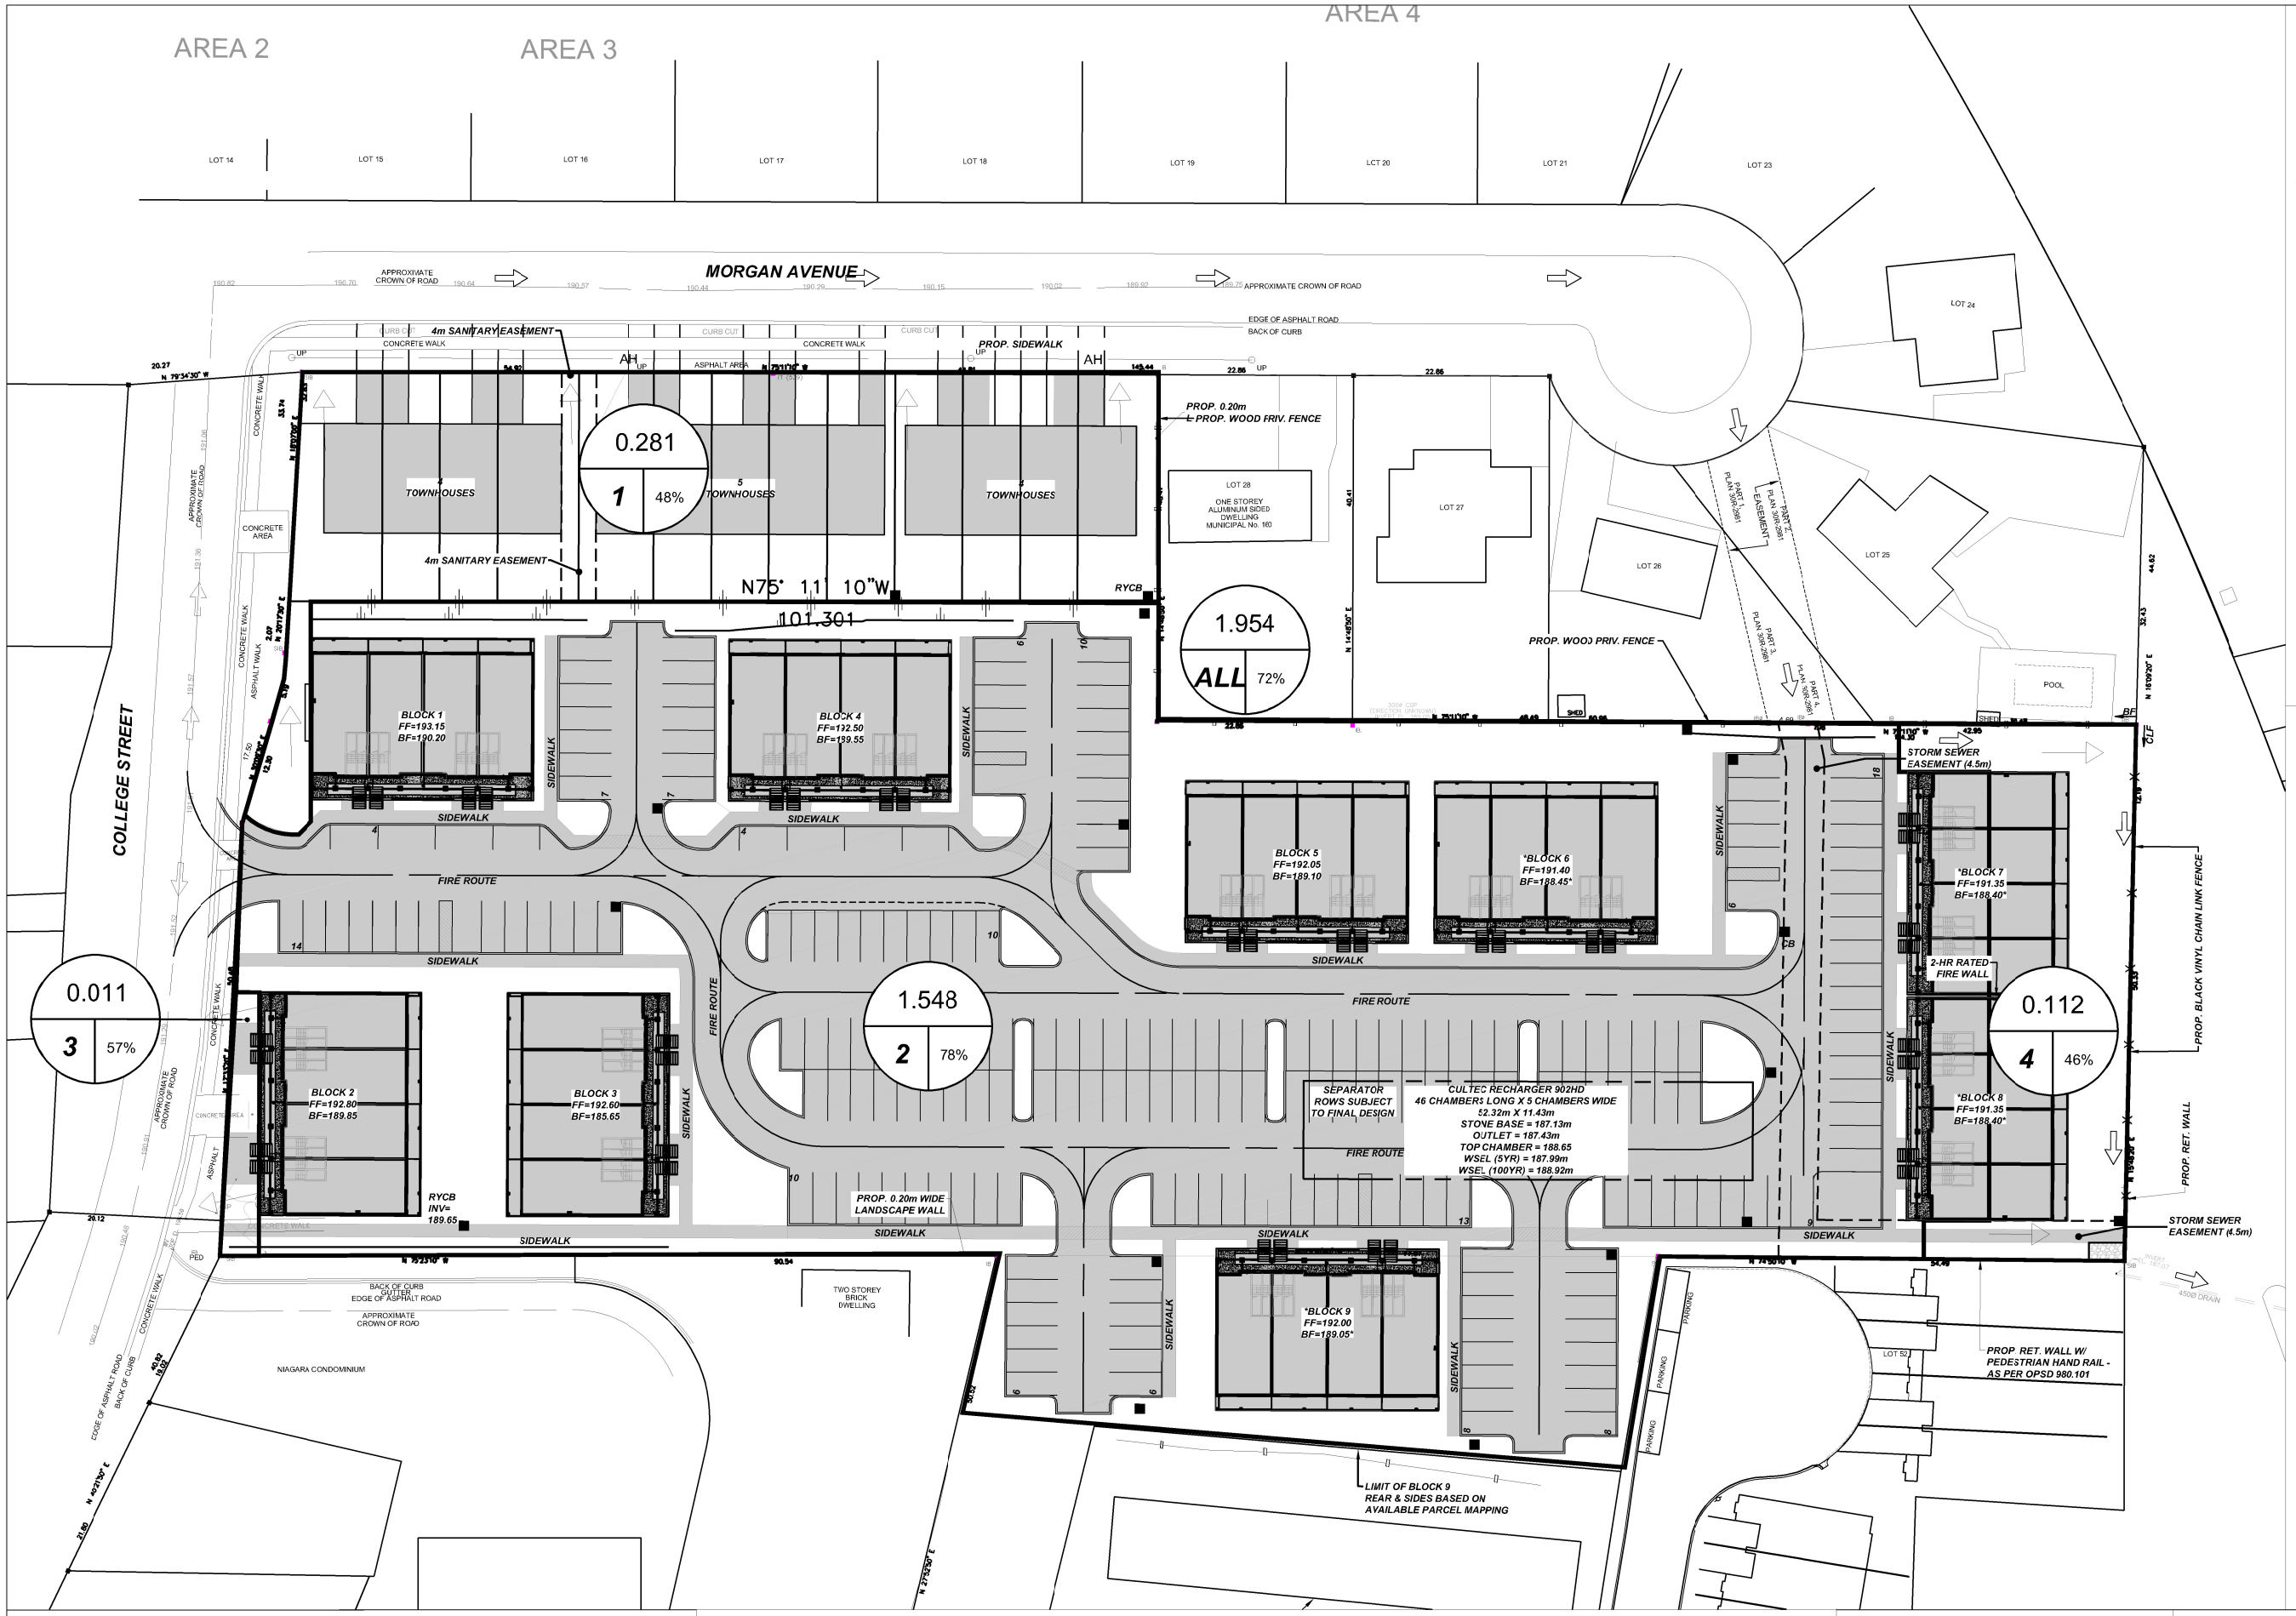


SCALE:

0 10 20 30 40 50 60

1:750

LandSmith ENGINEERING & CONSULTING LTD.

PROJECT: 132 COLLEGE ST.

POST-DEVELOPMENT STORM DRAINAGE AREA PLAN

FIGURE 2