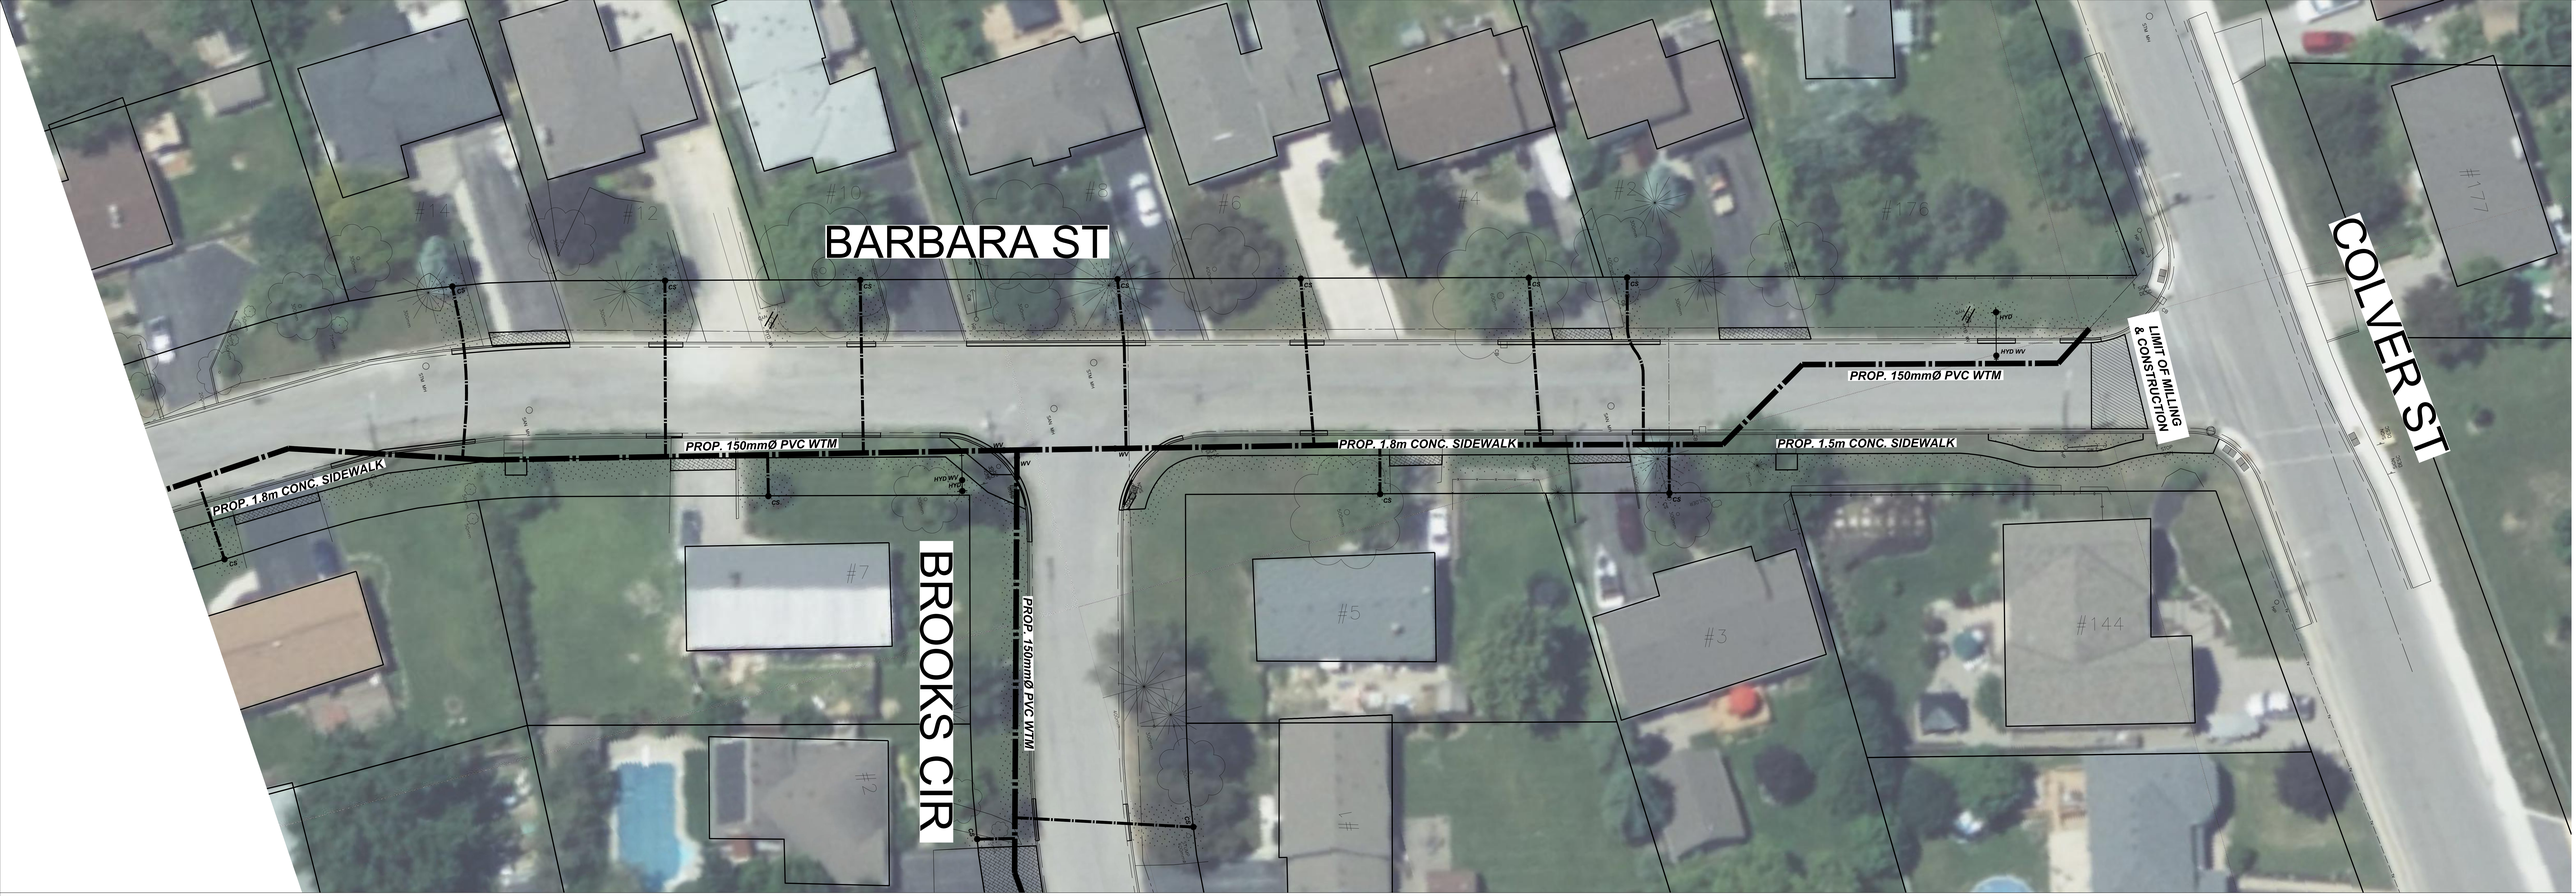

Associated Environmental

West Lincoln
Your Future Naturally

WATERMAIN REPLACEMENT & ROAD RESURFACING ON BARBARA ST

SCALE - 1:150

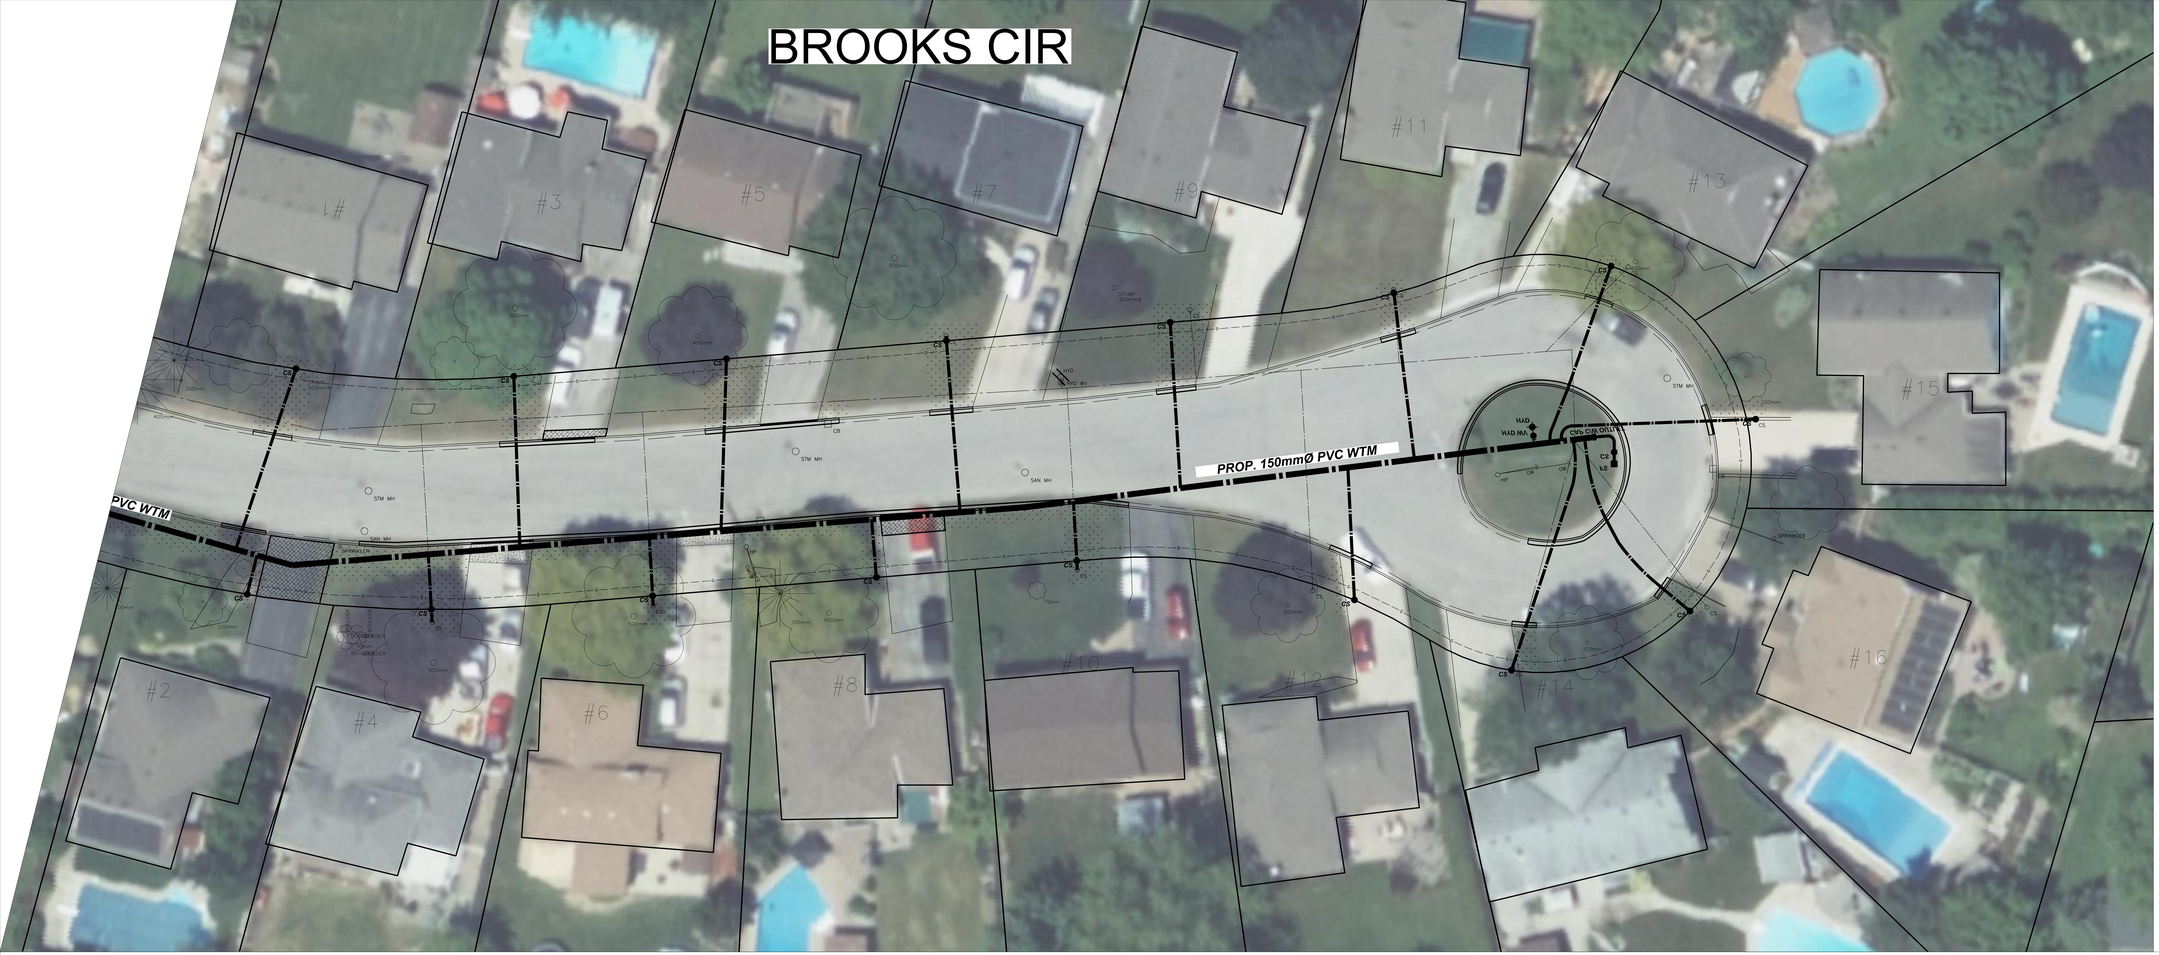

Associated Environmental

West Lincoln
Your Future Naturally

WATERMAIN REPLACEMENT & ROAD RESURFACING ON BROOK CIR

SCALE - 1:150

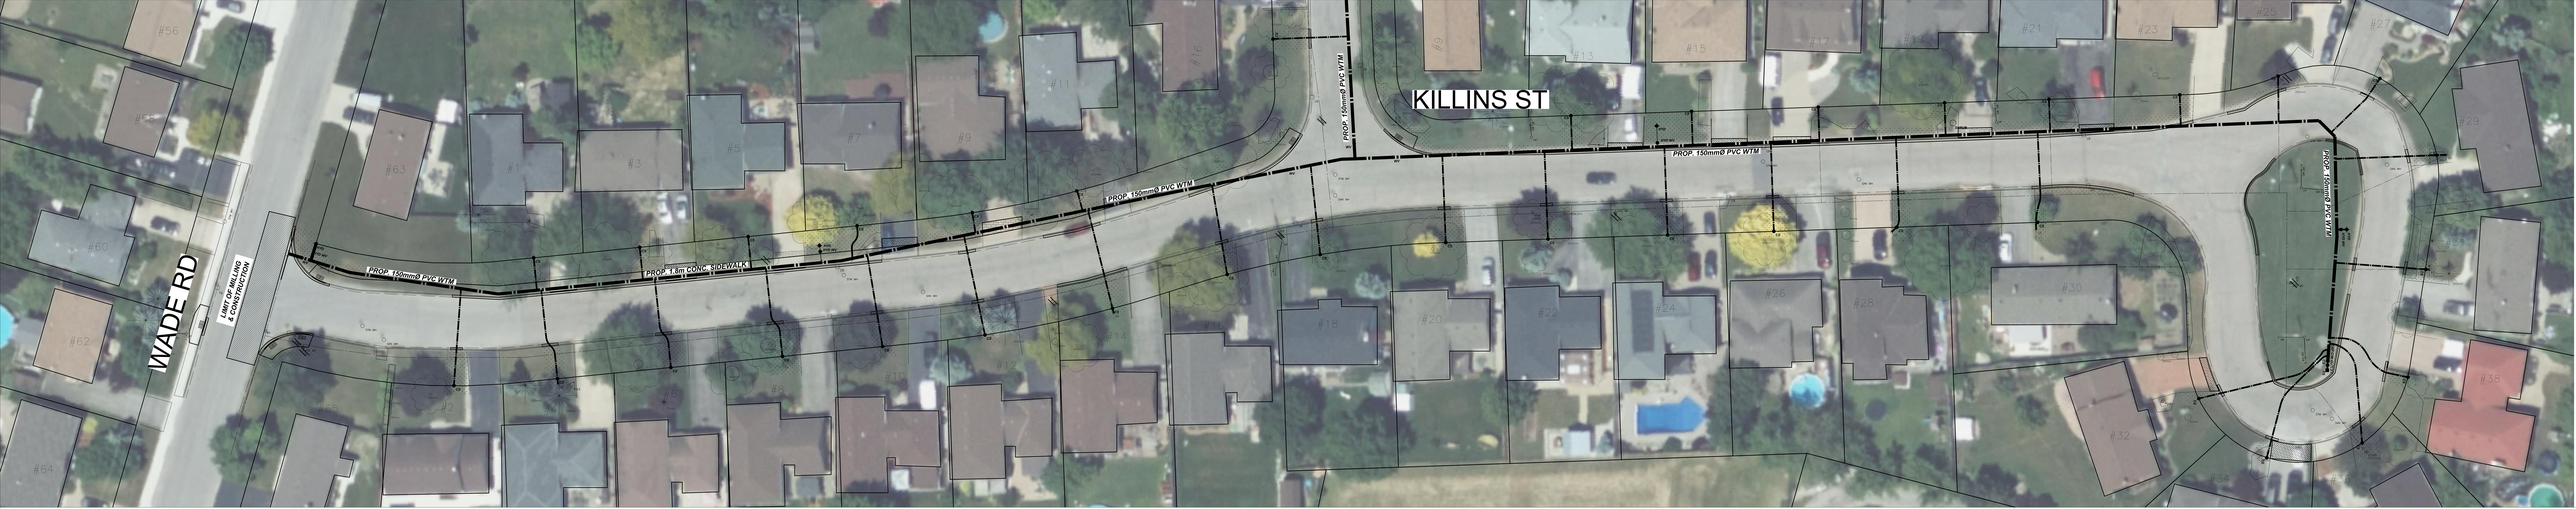

Associated Environmental

West Lincoln

WATERMAIN REPLACEMENT & ROAD RESURFACING ON KILLINS ST

SCALE - 1:150