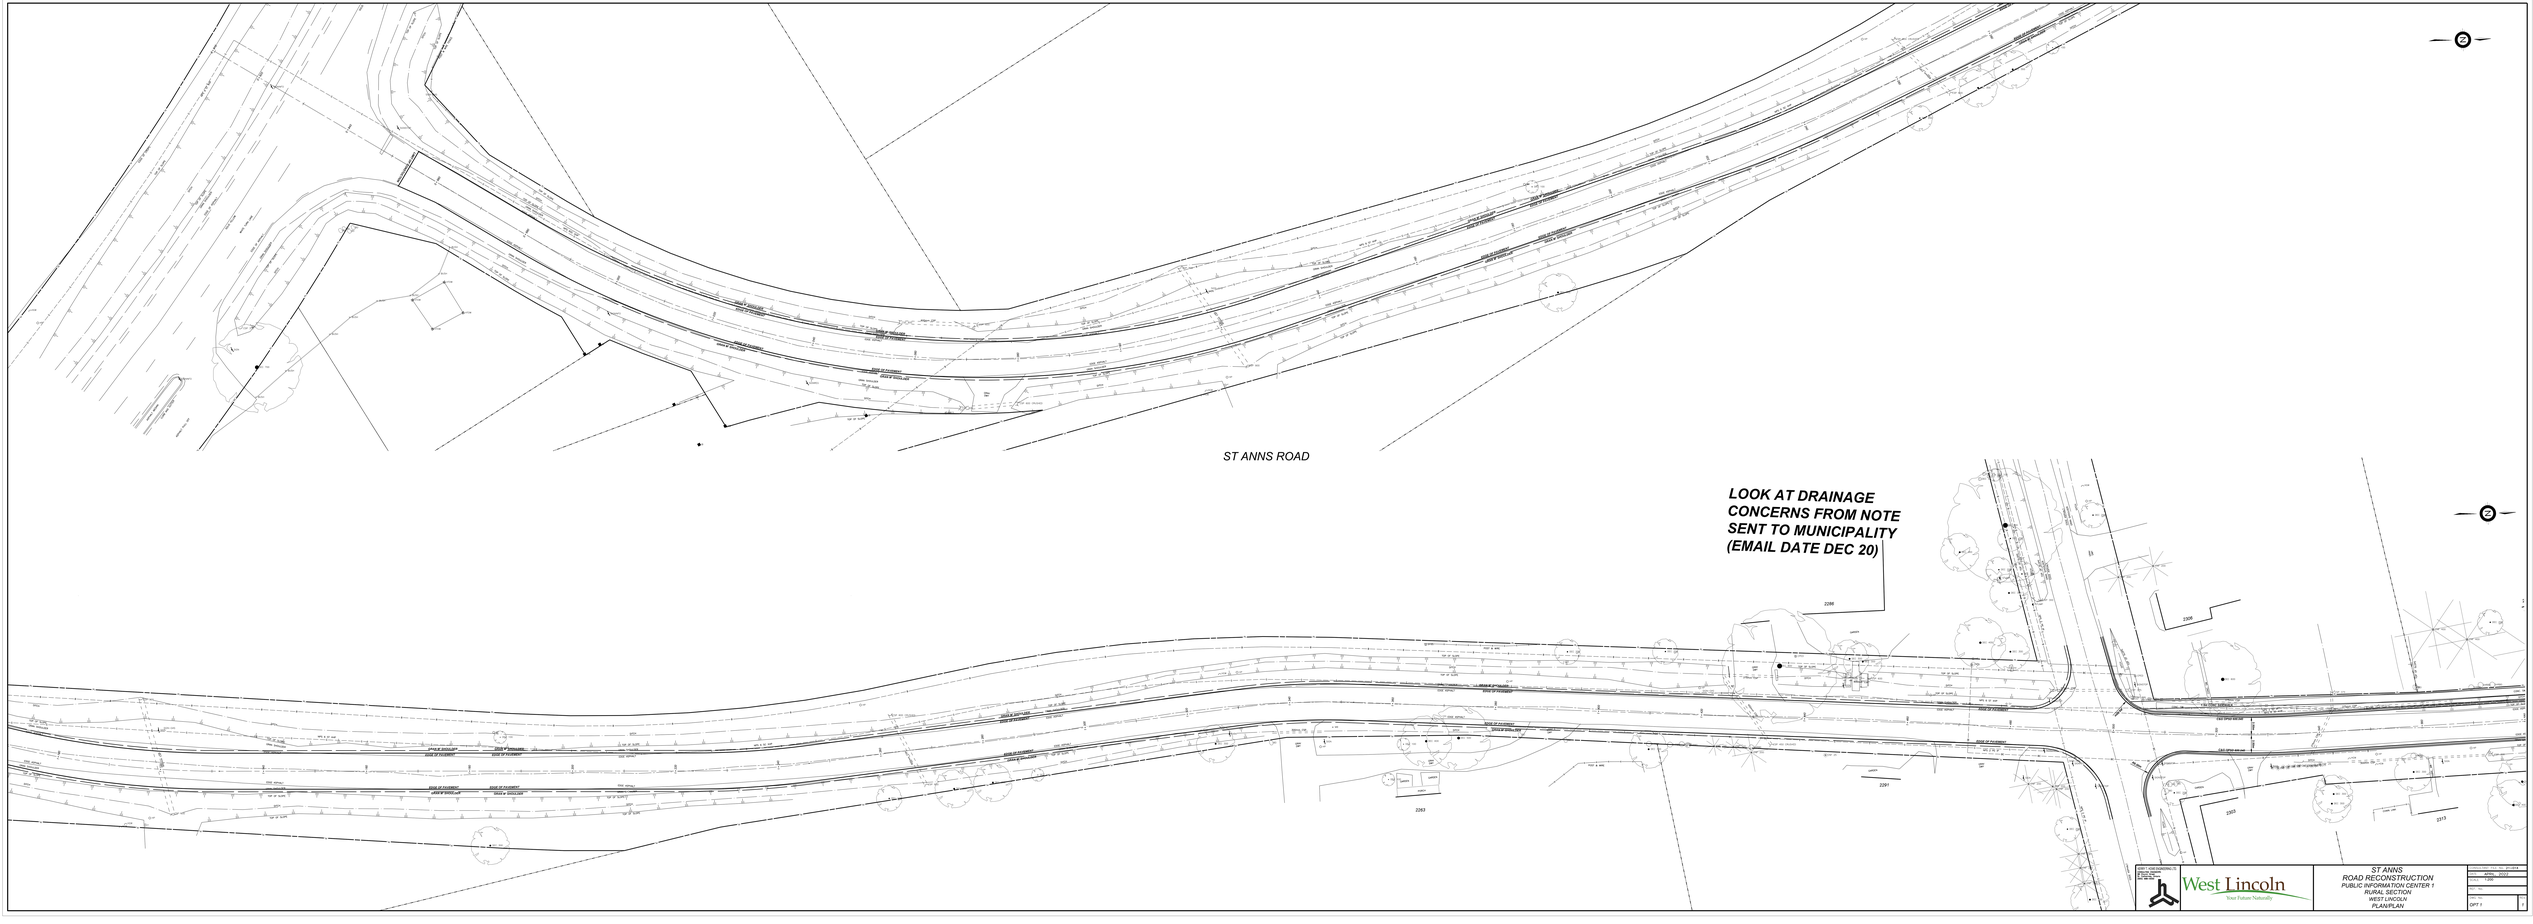
ST ANNS ROAD
LOOK AT DRAINAGE CONCERNS FROM NOTE SENT TO MUNICIPALITY (EMAIL DATE DEC 20)
2288
2306
2291
2263
2313
West Lincoln
Your Future Naturally
ST ANNS
ROAD RECONSTRUCTION
PUBLIC INFORMATION CENTER 1
RURAL SECTION
WEST LINCOLN
PLAN/PLAN